COMBINED PUBLIC HEARING MAP

PROJECT WBS 35869.1.2 (U-2719)
FEDERAL AID PROJECT IMSNHS-0440(10)

WAKE COUNTY

SOUTH OF WALNUT ST IN CARY TO
EAST OF WADE AVE IN RALEIGH
MAP 7B OF 8

WADE AVE AND HILLSBOROUGH ST: TWO FLYOVERS
LAKE BOONE TRAIL: WIDEN EXISTING RAMP
ALL ALTERNATIVES

NOISE STUDY AREA

THE LARGER AREAS INDICATE NOISE STUDY LOCATIONS FOR WHICH POTENTIAL NOISE BARRIERS HAVE BEEN IDENTIFIED. MORE DETAILED ANALYSES WILL OCCUR DURING FINAL PROJECT DESIGN TO DETERMINE WHETHER THESE POTENTIAL BARRIER LOCATIONS MEET FEASIBLE AND REASONABLE CRITERIA WITHIN THE NCDOT TRAFFIC NOISE POLICY. IF THESE CRITERIA ARE MET, BARRIER CONSTRUCTION WILL OCCUR PENDING PUBLIC APPROVAL.

(ENGLISH)

NAD 83

AERIAL UTILITY
EXISTING OR NEW AERIAL UTILITIES MAY OR MAY NOT BE DEFECTED ON MAP. THE EXISTING UTILITIES MAY REMAIN, BE RELOCATED OR MANDITED.

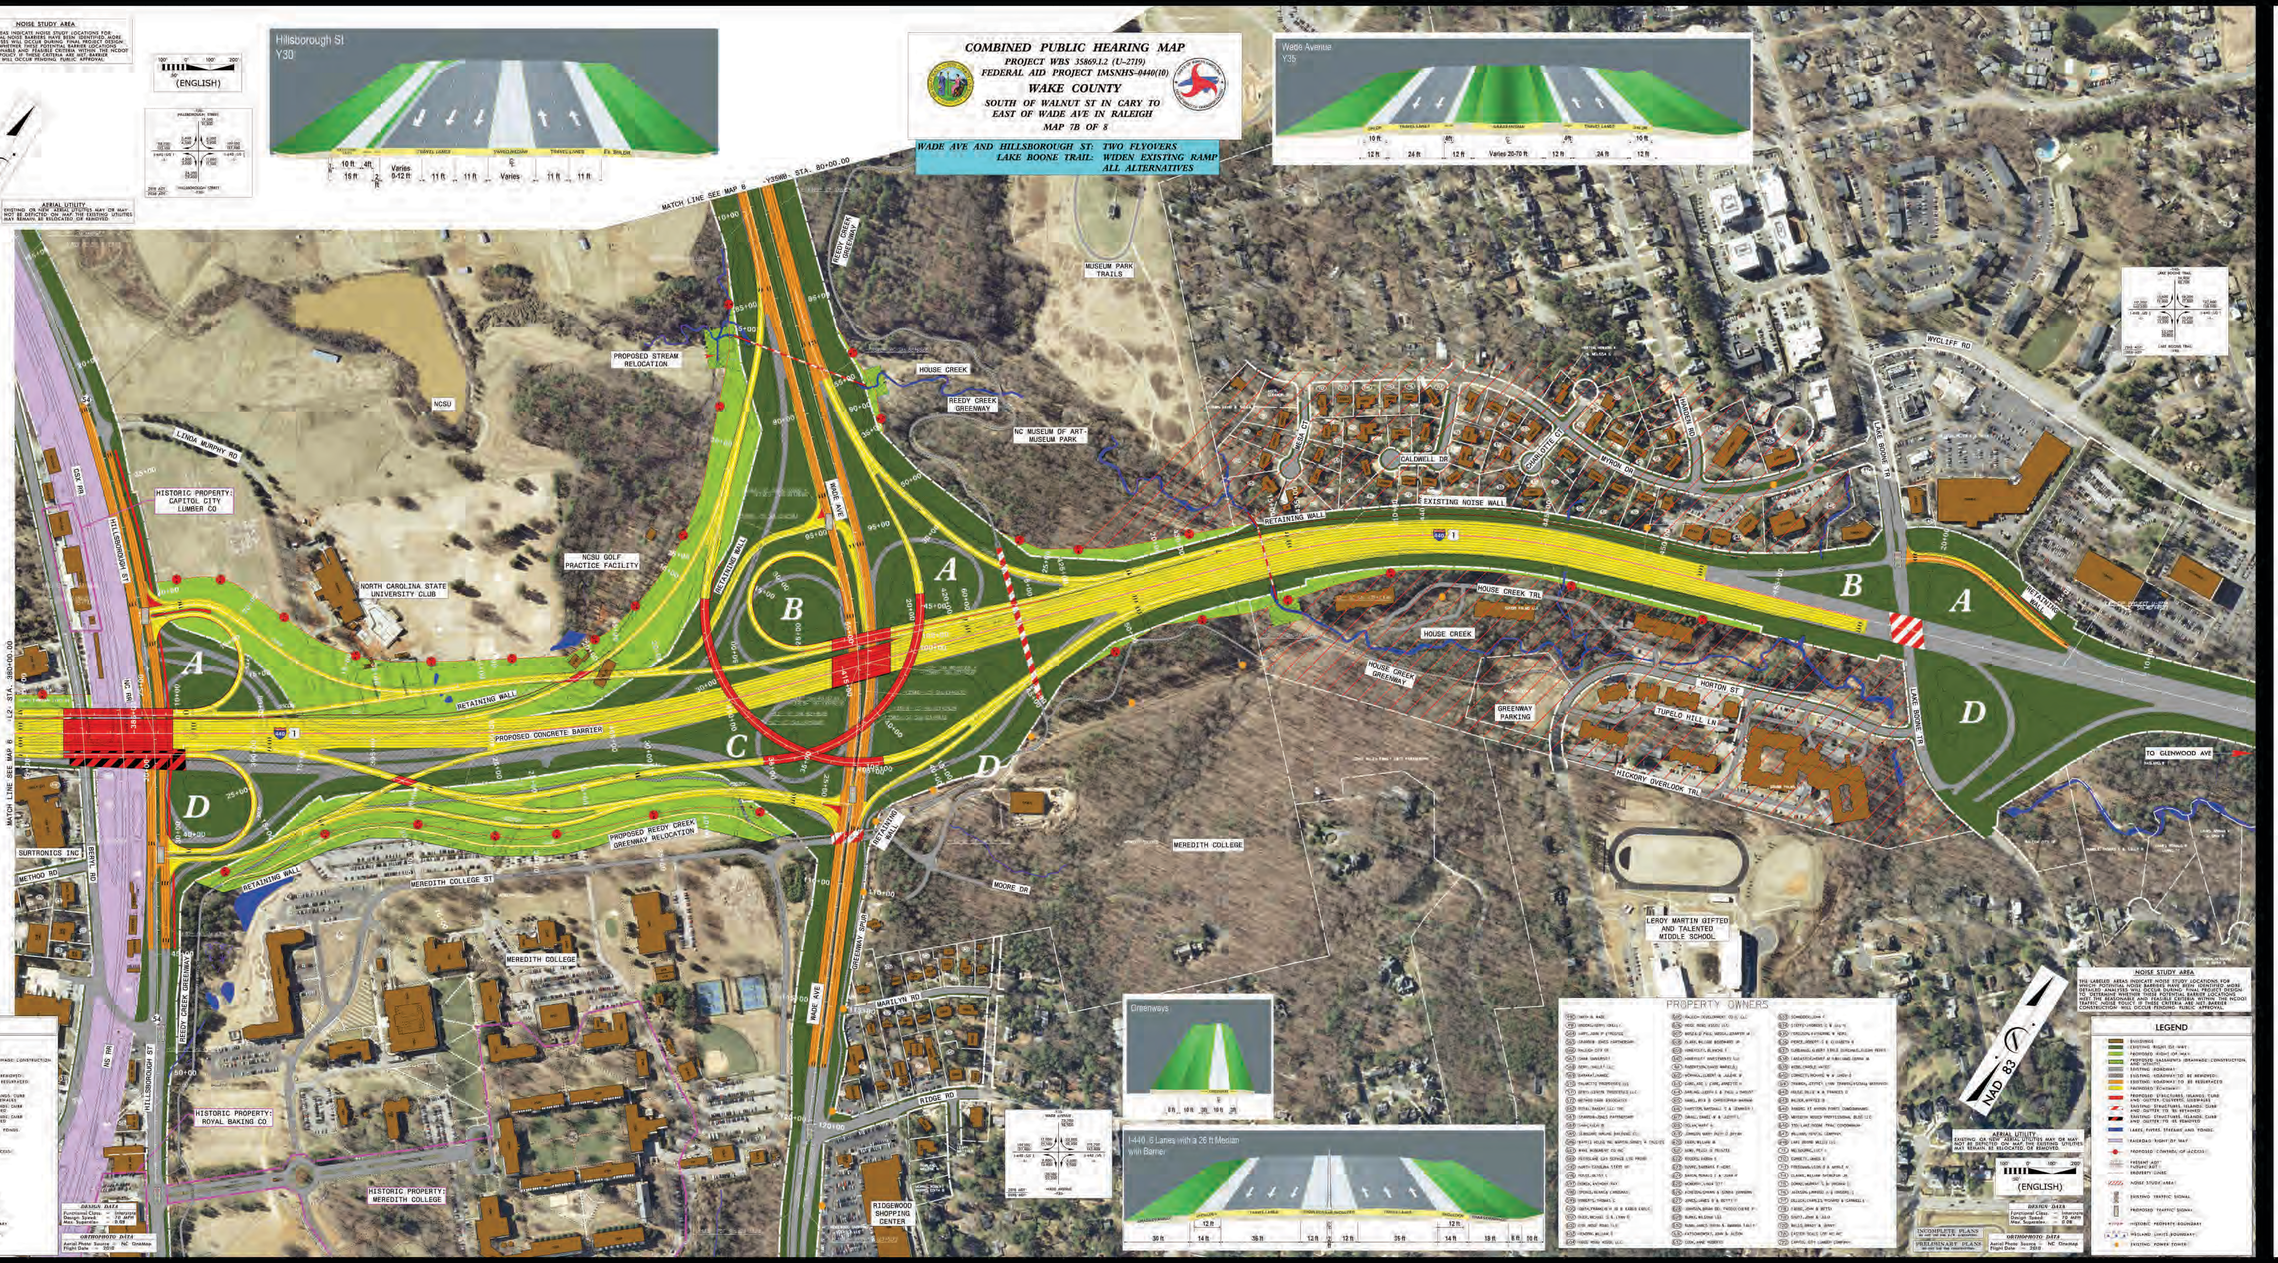

PROPERTY OWNERS

LEGEND

DESIGN DATA
Functional Class = Freeway
Design Speed = 70 mph
Max. Superelev. = 0.08

ORTHOPHOTO DATA
Aerial Photo Source = NC OneMap
Flight Date = 2010

INCOMPLETE PLANS
PRELIMINARY PLANS

NOISE STUDY AREA

THE LARGER AREAS INDICATE NOISE STUDY LOCATIONS FOR WHICH POTENTIAL NOISE BARRIERS HAVE BEEN IDENTIFIED. MORE DETAILED ANALYSES WILL OCCUR DURING FINAL PROJECT DESIGN TO DETERMINE WHETHER THESE POTENTIAL BARRIER LOCATIONS MEET FEASIBLE AND REASONABLE CRITERIA WITHIN THE NCDOT TRAFFIC NOISE POLICY. IF THESE CRITERIA ARE MET, BARRIER CONSTRUCTION WILL OCCUR PENDING PUBLIC APPROVAL.

(ENGLISH)

NAD 83

AERIAL UTILITY
EXISTING OR NEW AERIAL UTILITIES MAY OR MAY NOT BE DEFECTED ON MAP. THE EXISTING UTILITIES MAY REMAIN, BE RELOCATED OR MANDITED.

LEGEND

DESIGN DATA
Functional Class = Freeway
Design Speed = 70 mph
Max. Superelev. = 0.08

ORTHOPHOTO DATA
Aerial Photo Source = NC OneMap
Flight Date = 2010

INCOMPLETE PLANS
PRELIMINARY PLANS