BARWELL ROAD WIDENING PROJECT
CITY OF RALEIGH, NC
PROJECT # 5818.151.00
MAP 1 OF 1 DECEMBER 2019

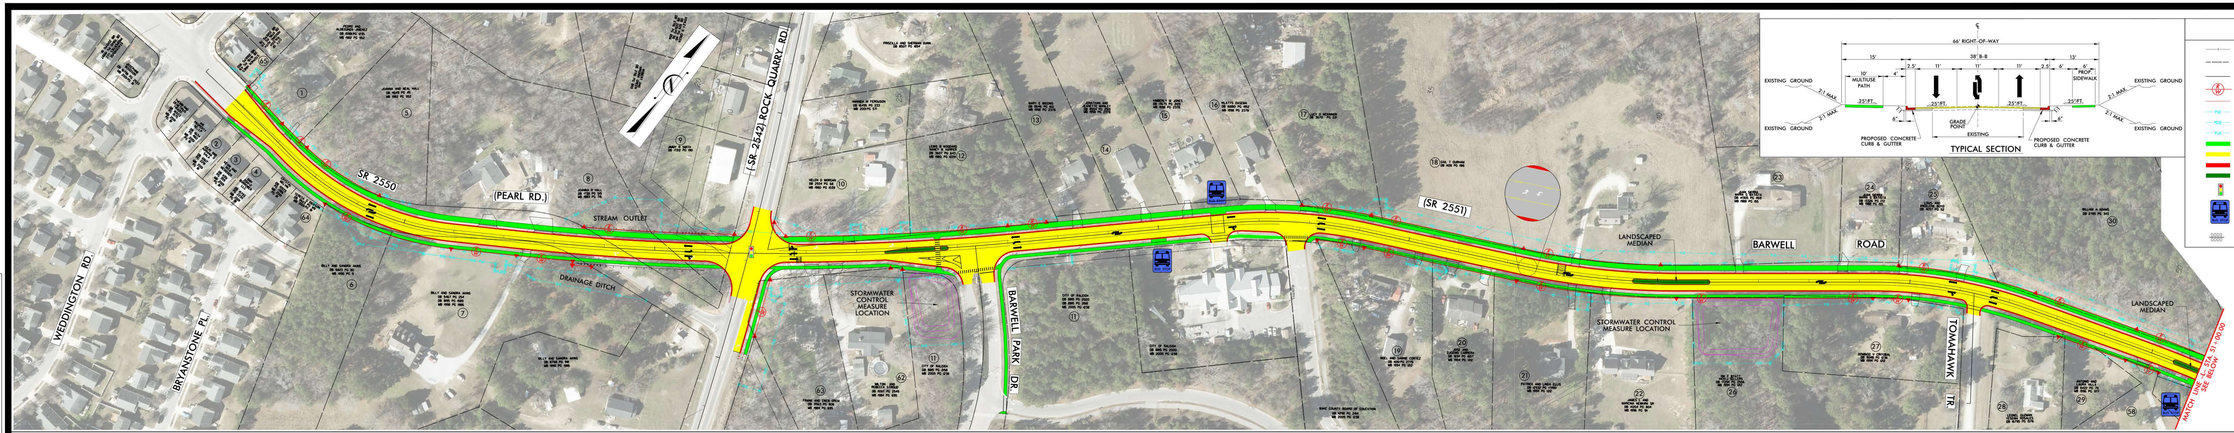

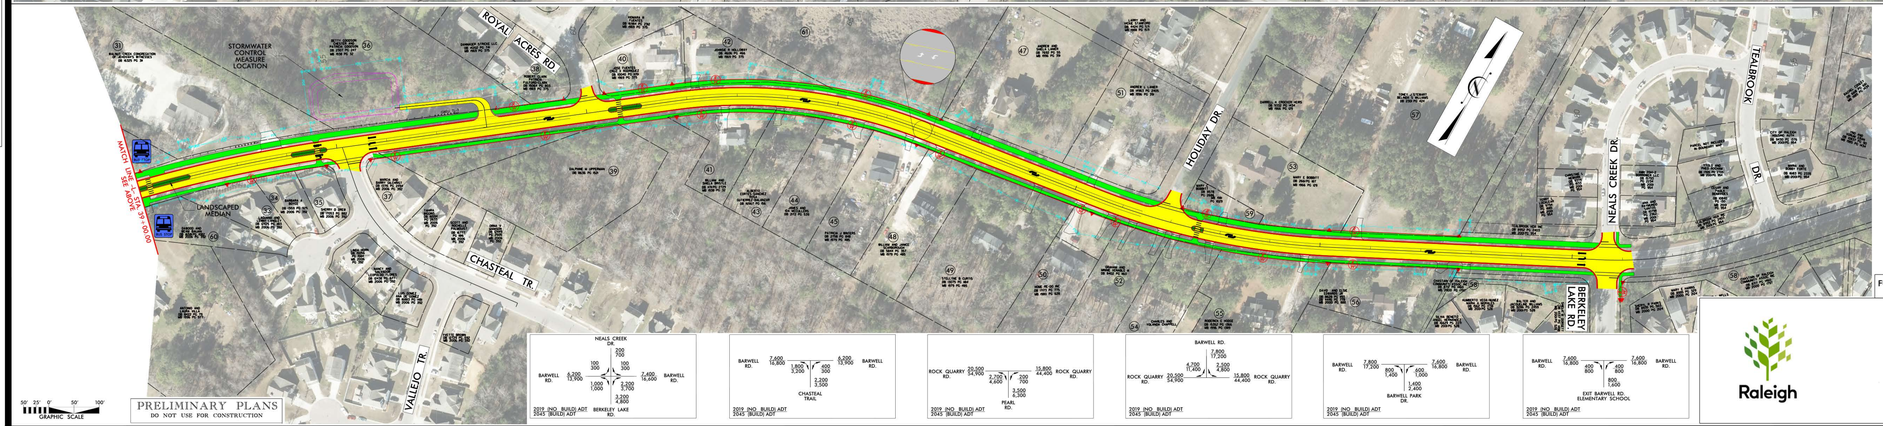

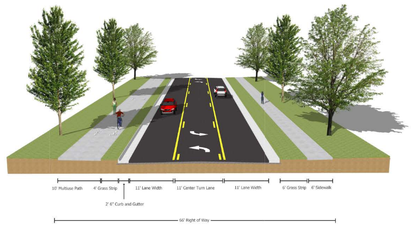

FUNCTIONAL CLASSIFICATION: BARWELL ROAD – LOCAL
PROPOSED DESIGN SPEED: 40 MPH POSTED DESIGN SPEED: 35 MPH

BARWELL ROAD WIDENING PROJECT

CITY OF RALEIGH, NC

PREPARED FOR:
CITY OF RALEIGH – ENGINEERING
SERVICES DEPARTMENT
ONE EXCHANGE PLAZA
SUITE 801
RALEIGH, NC 27601

Raleigh

SEPI
1 Glenwood Avenue
Raleigh, NC 27603
919-828-0531
Fax 919-755-9301
License: C-0187

BARWELL ROAD WIDENING PROJECT
CITY OF RALEIGH, NC
PROJECT # 5818.151.00
MAP 1 OF 1 DECEMBER 2019