


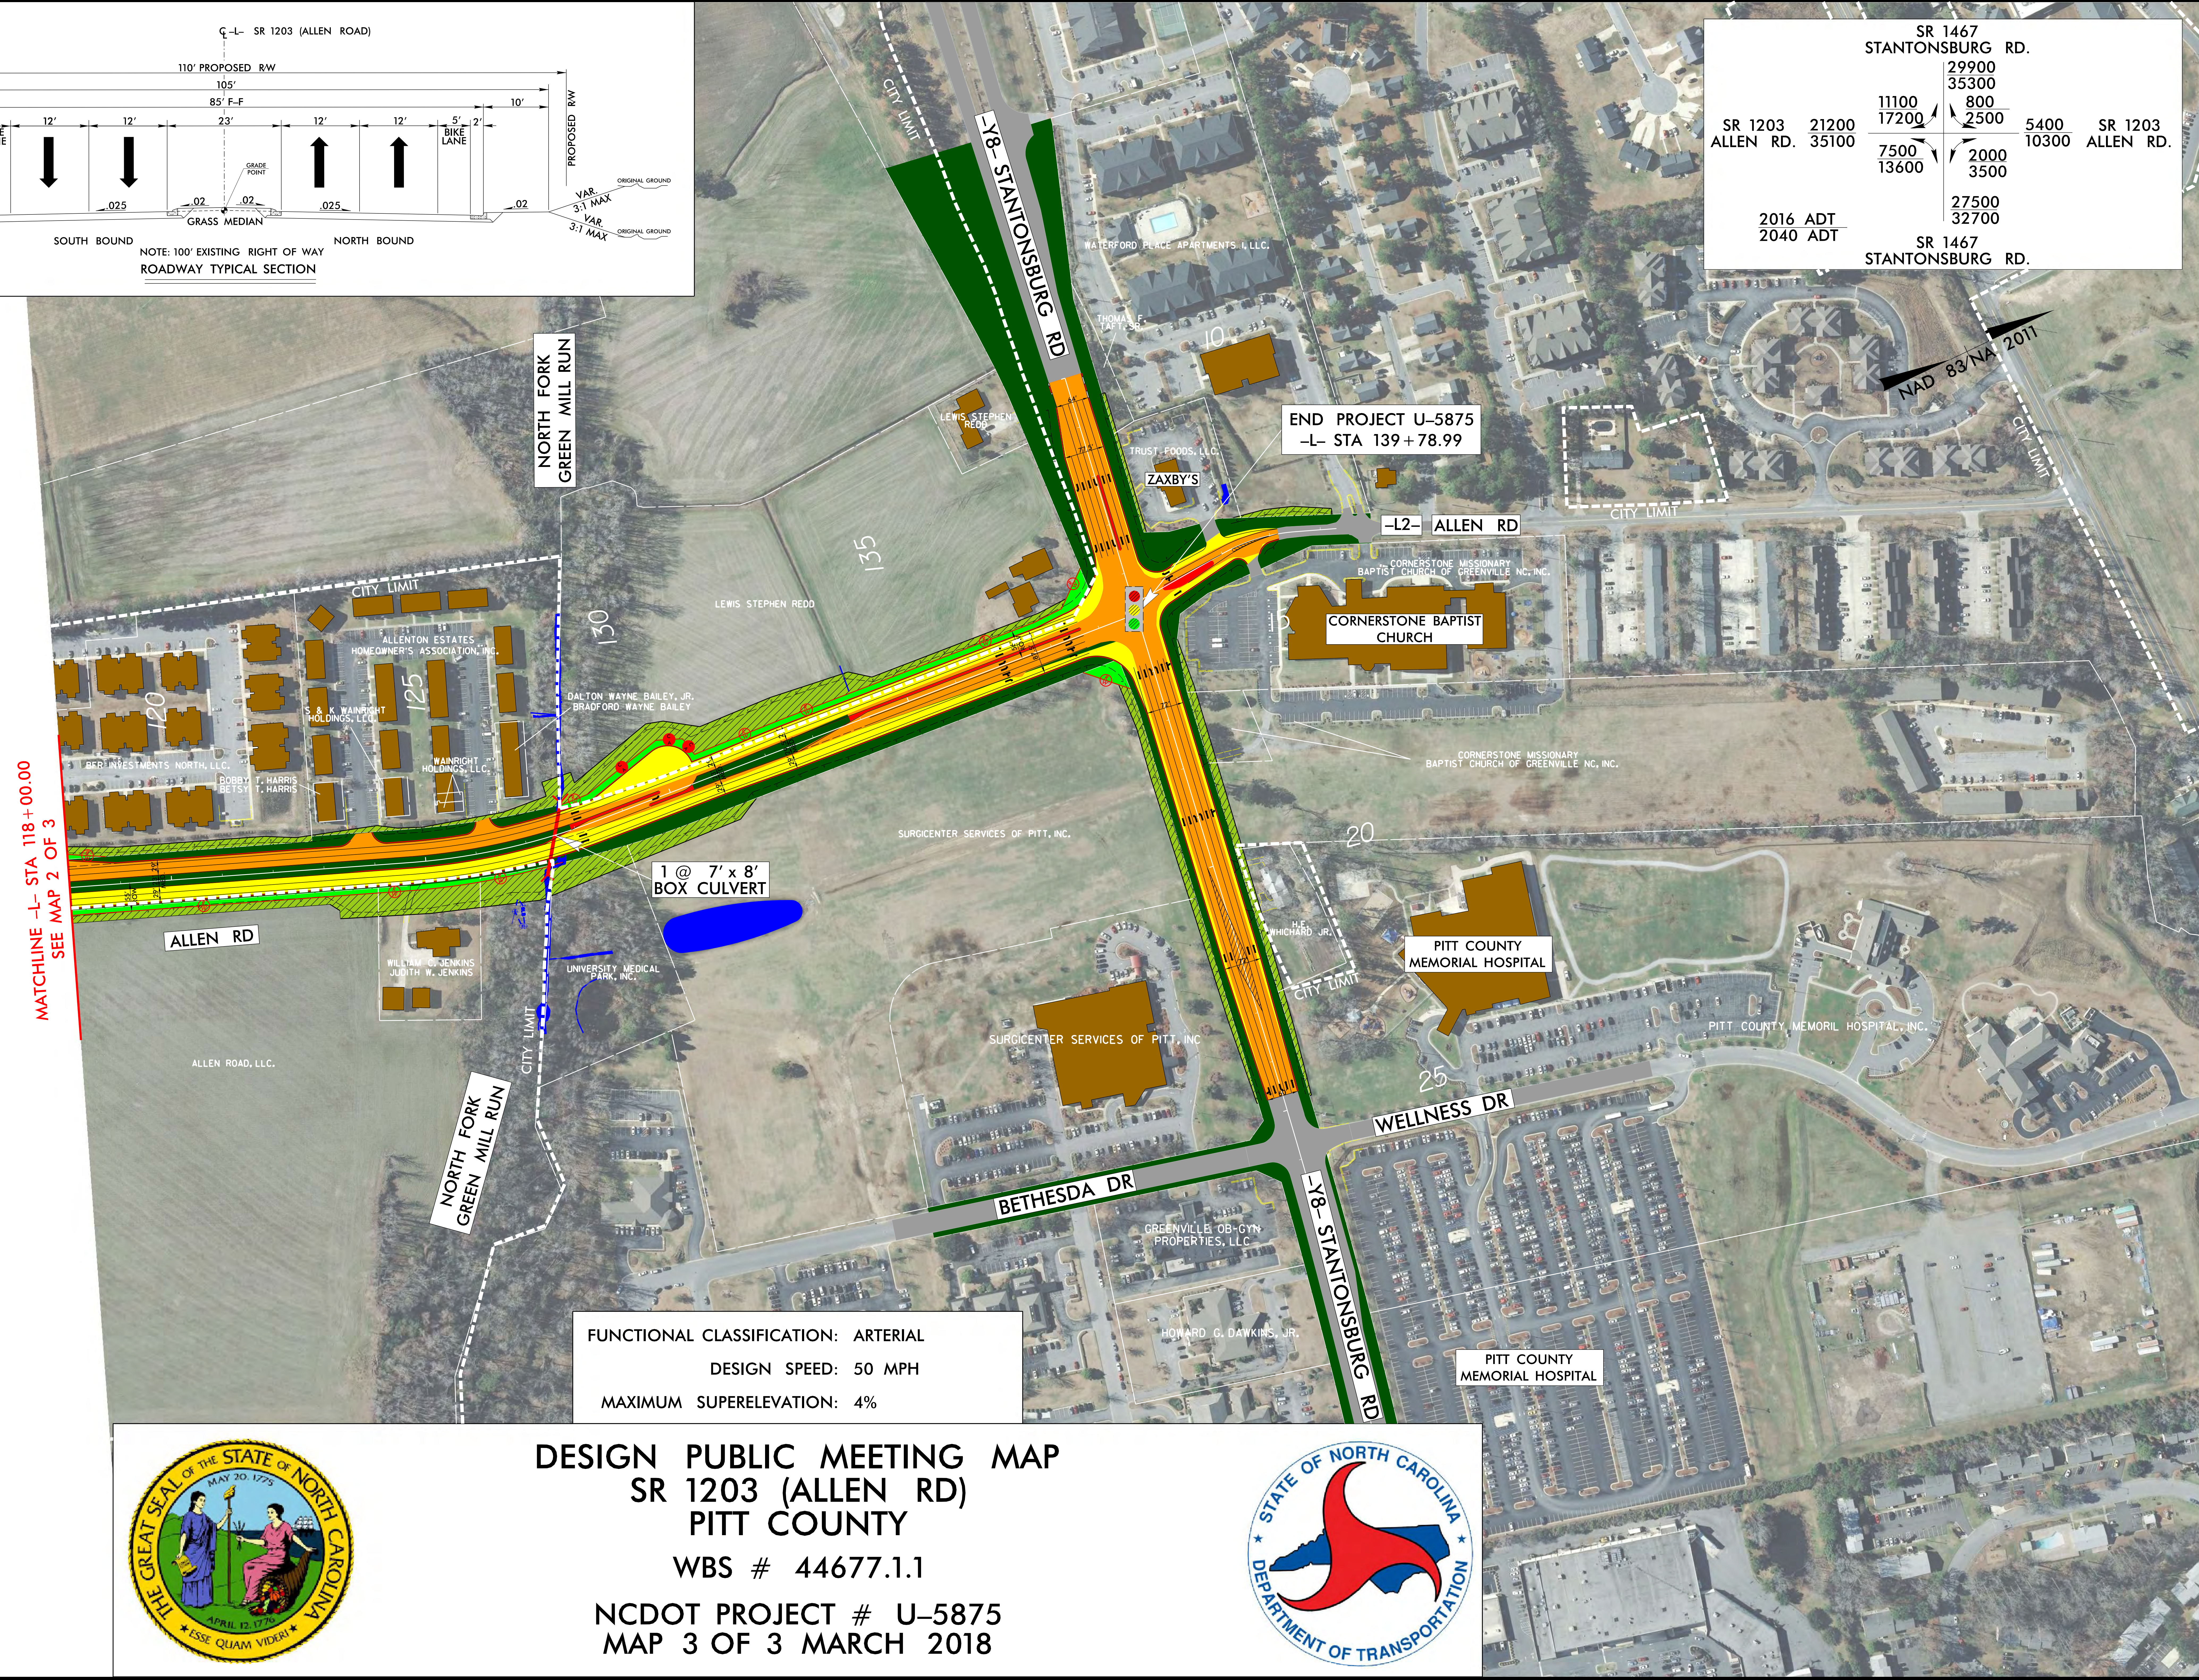


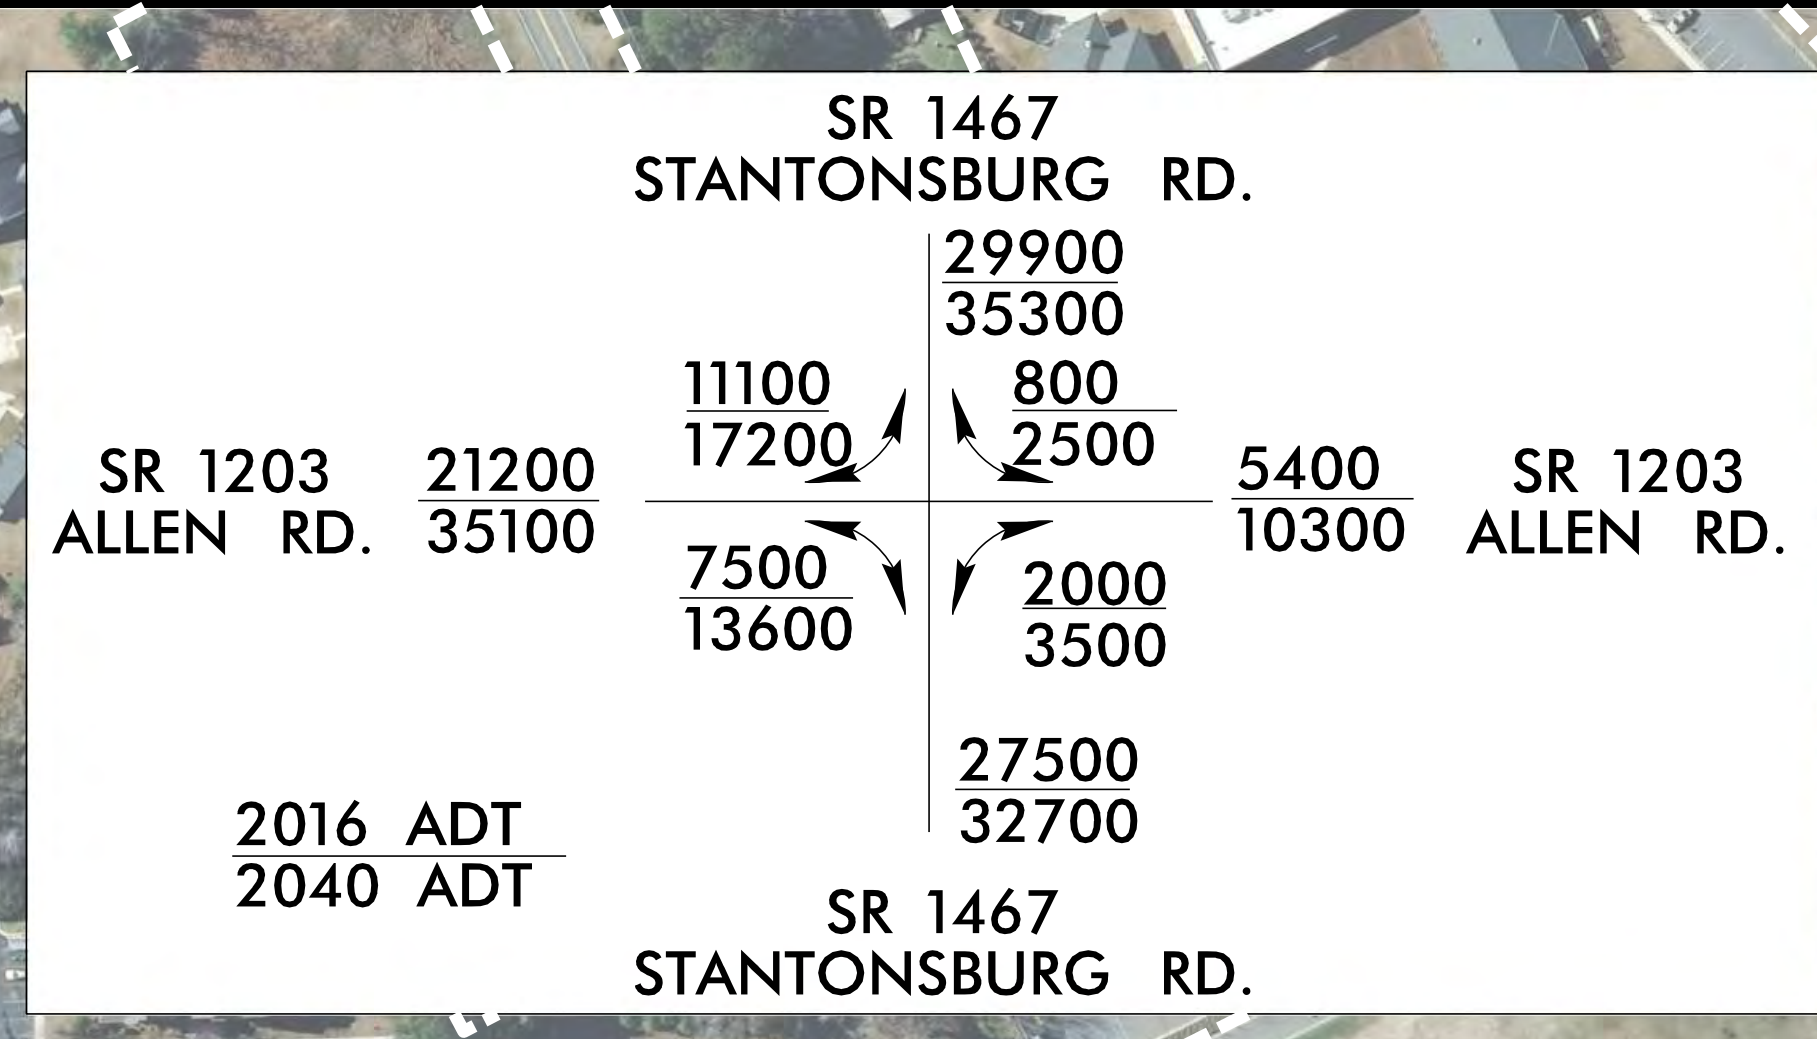

DESIGN PUBLIC MEETING MAP
SR 1203 (ALLEN RD)
PITT COUNTY
WBS # 44677.1.1
NCDOT PROJECT # U-5875
MAP 3 OF 3 MARCH 2018

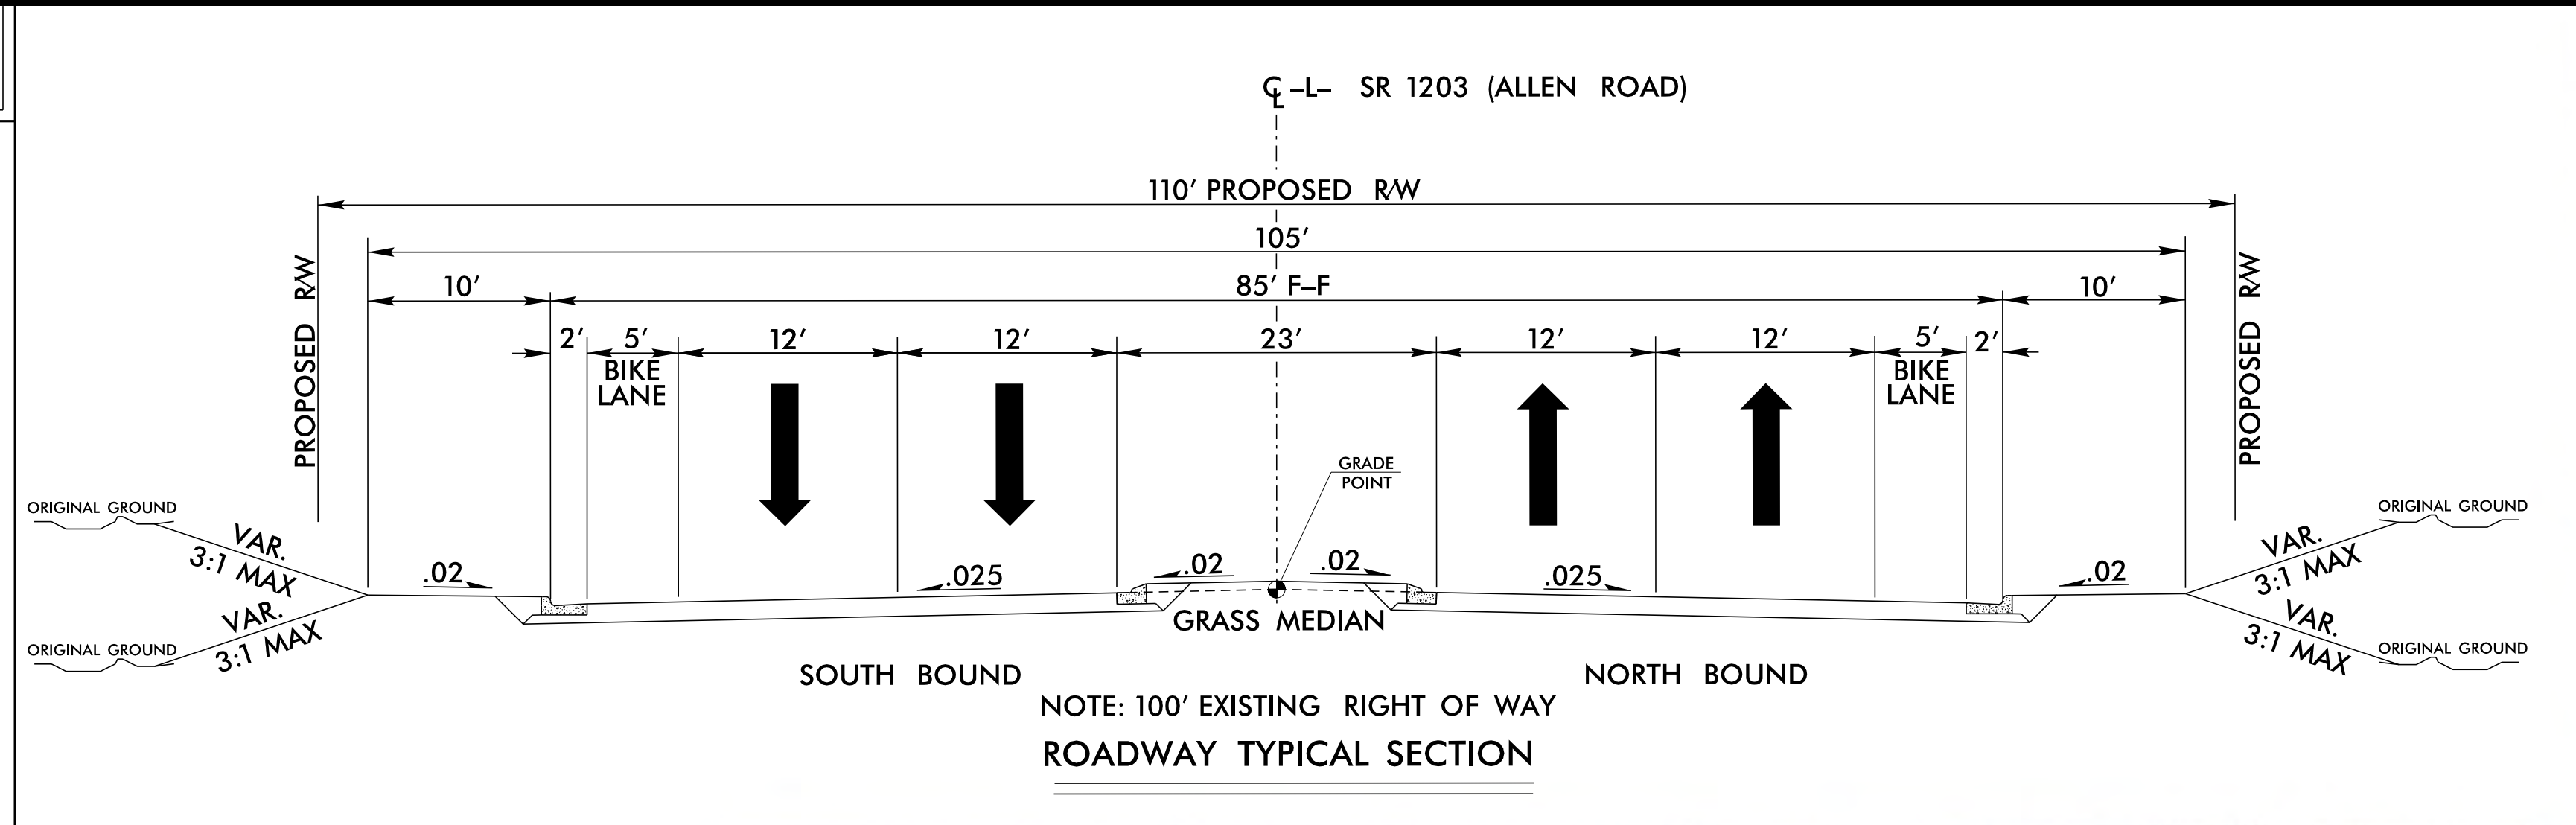

DESIGN PUBLIC MEETING MAP
SR 1203 (ALLEN RD)
PITT COUNTY
WBS # 44677.1.1
NCDOT PROJECT # U-5875
MAP 3 OF 3 MARCH 2018

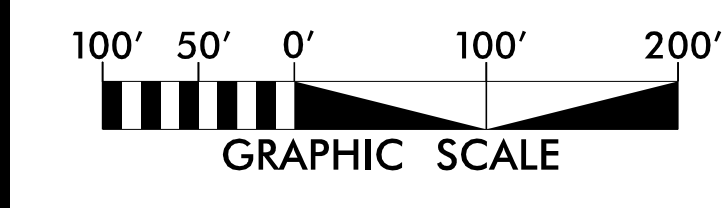

PRELIMINARY PLANS
DO NOT USE FOR CONSTRUCTION



DESIGN PUBLIC MEETING MAP
SR 1203 (ALLEN RD)
PITT COUNTY
WBS # 44677.1.1
NCDOT PROJECT # U-5875
MAP 3 OF 3 MARCH 2018

