COMBINED PUBLIC HEARING MAP

PROJECT WBS 35869.1.2 (U-2719)
FEDERAL AID PROJECT IMSNHS-0440(10)
WAKE COUNTY
SOUTH OF WALNUT ST IN CARY TO EAST OF WADE AVE IN RALEIGH
MAP 5 OF 8

WESTERN BLVD: DOUBLE CROSSOVER DIAMOND

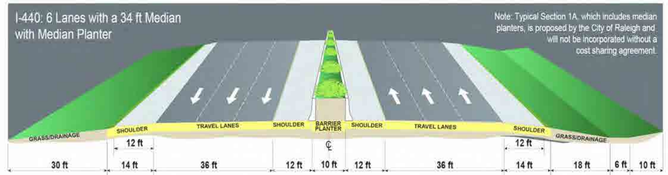

PROPERTY OWNERS

(523) DEAN, JAMES A HEIRS
(524) PITZER, ARTHUR K
(525) WHEELER, STEPHEN E & GINY FOWLER
(591) DRIFTWOOD MANOR CONDOMINIUM
(592) THOMPSON, CYRUS & ANNE MCE SMITH, C W & DOROTHY H
(593) ROGERS, CHARLES H
(594) SCHWARZELL, HENRY H & ELIZABETH L
(595) BAREFOOT, JAMES S JR & KAREN C
(596) CHERRY, JACQUELINE PHILLIPS CRAWLEY, DONALD WALTER
(597) ANDREWS, EDWIN E III
(598) MARLOWE & MOYE LLC MARLOWE & MOYE LLC
(599) WESPARK OFFICE CONDOMINIUM
(400) FAILS, LAVERNE P FIRST CITIZENS BANK & TRUST CO
(401) BUNTING, NANCY B TR
(402) FAILS, DWAYNE N
(403) SCHAUB DRIVE ASSOC LLC
(404) INAYA, ZUHAIR II& KHAWLA II
(405) MUNN, ROBERT D & CATHERINE W
(406) WHITE, JEFFREY MARTIN WHITE, JENNIFER ROBINSON
(407) COX, CHARLES E HOWARD, BARBARA COX
(408) JETT, JACKSON B JR & DELORAH T
(409) BERTONE, CHRISTIE ANNE BERTONE, MATTHEW ALAN
(410) MEHRBAKHSH, KAYVAN
(411) SCHAG, THERESE A
(412) FARMER, FRANK A & ANN H
(413) HORN, GABRIEL & MARY H
(414) BARTHALMUS, GEORGE T
(415) BASNIGHT, DAVID W TRUSTEE
(416) POWELL, F MELISSA
(417) MAYS, DOROTHY ADCOCK TRUSTEE
(418) BURFORD, MICHAEL & DONNA
(419) CUMMINGS, GEORGE A
(420) PERSON, JOSEPH T & MARJORE J
(421) FARMER, CLAXTON FRANKLIN & CAROL
(422) CARROLL, JEFFREY WILSON & JOANNA P
(423) JUSTICK, INGO M
(424) FREEMAN, ALEXANDER C FREEMAN, ANTHONY WAYNE
(425) COX, VERNON N & CRYSTAL W
(426) BELLEZZA, SAMUEL H & SHANNON WEEMS
(427) BOSHOFF, BURRIE & SUSARA
(428) TARANTIN, GEORGE
(429) MCCULLEN, GEORGE W
(430) IYENGAR, RAVI & JENNIFER HICE
(431) MASSENGILL, HUGH P SR & JOYCE P
(432) GRAHAM, LAURA LEE BRYAN, ALICE HEIRS
(433) SAMMONS, EDDIE K TRUSTEE MARY F BRYAN REVOCABLE TRUST
(434) KING, LARRY DEAN
(435) WIDMAN, FRANCIS E & LINDA M
(436) MARTIN, DAVID J & MARILYN B
(437) PARRISH, JOSHUA
(438) ISBELL, EDWARD M
(439) COWAN, JAMES TONY & IDA F
(440) GUPTA, BHOLA N & RADHA L
(441) MANNE, MURTHY G K & BHARATHA L
(442) EDWARDS, J C
(443) CONN, DEBORAH JO
LIFEPOINTE CHRISTIAN CHURCH
(445) MARTIN, DAVID J
(446) MANNE, MURTHY G K & BHARATHA L
(452) ALI, EMAD SADEQ
NEWSOME, LOUIS A II
AYAD, SARAH AHMED AYAD, SALWA KHALIL
(444) RESKAMP, JOSEPH E TRUSTEE
ALDEN, TODD J & MARLENE A
PODRAZA, RICHARD A PODRAZA, RONALD & BONNIE
(458) MOORE, JEANNETTE COLLEEN MOORE, PATRICK B
HYDE, NATHANIEL M & RENEE S
HEMRAJANI, VISHAL H
STARKE, ROBERT A
TEMPLETON, MARVIN LOUIS
(463) HORNE, JARRETT RHYE
COLEY, GERALDINE ELIZABETH
KROMMENHOEK, DANIEL J & BEVERLY A KROMMENHOEK, PETER J
EDMISTER, KEITH E & RUSSELL S
(467) CHEW, JESSICA
HERN, LORNA ANN
JORDAN, TYLER RYAN
(470) HUCULAK, KENNETH L & CYNTHIA
KHAN, DILAWAR A & AMINA E
MATNEY, DAVID E III& VICKIE K
KOHLMYER, MATTHEW ADAM
CANTAFIO, JOSHUA JOHN
IBRAHIM, MAGDI ABDEL RAZEK IBRAHIM, KELLY LANE HEDGEPETH
(476) WETHERILL, ERIN B
HERRING, LOUIS & LINDA
HARRIS, BRANDON
MCCONNELL, MARY C MCCONNELL, EZRA L III
KIM, BOMI
(481) WELDEN, ELIZABETH J & JORDAN B KIRK
CARPENTER, LEIGHA NICOLE CARPENTER, DEBORAH B & MATTHEW B
ABDUL-AZIZ, TAHSEEN & GHAZALA JAWAD
LEE, ROBERT TART & SUE LANE
PATE, EUGENE L & PHYLLIS K
COOK, CHRISTOPHER N & CAITLIN M
(492) LORIMER ROAD APARTMENTS LLC
(493) SHAFIK & AZIZ LLC
(494) C&H RENTALS
(495) DAVID, THEODORE TRUSTEE
(496) CARTER, THOMAS E
(497) MCBRIDE, RICHARD A MCBRIDE, CYNTHIA
(498) MOHAMED, MOHAMED I
(499) WINBORNE, IAN CHRISTOPHER
(500) EDWARDS, J C TRUSTEE EDWARDS, AMY E TRUSTEE
(501) EDWARDS, J C
(502) HSF RALEIGH INVESTORS LLC C/O CIRCLE K STORES INC
(503) WILLIAMS, DEWEY V ETAL WILLIAMS, ANDREW M
(504) GOLDBERG, JEROME & NANCY
(505) WHITT, ALTA E & STEVE W
(506) SEYMOUR, W B
(507) COOK OUT WESTERN BLVD INC
(508) SEYMOUR, WILLIAM BENJAMIN JR PEARMAN, MARTHA S
(509) STOUT, JEFFREY J & ANNA C TREADO
(510) GARCIA, MA FELICITAS MEDIN
(511) SEDEROFF, MARGARET K TRUSTEE
(512) LEE, LILLIE M
(513) MORRIS, JAMAL AL BAKAAR
(514) CLARK, BRUCE LENZ
(515) C&H RENTALS
(516) RYDELL, FREDERICK H
(517) ABDELRAZIK, AMAL HASSAN
(518) LUYBEN, JESSICA AMANDA LYNCH, SPENCER MURRAY
(519) PAYNE, WILLIAM H JR HEIRS
(520) BERRY FAMILY LIVING TRUST
(521) SMITH, MINNIE L
(522) NC STUDENT RENTALS LLC
(700) PETERS, JUSTIS G
(701) PARTIN, ELOISE S
(702) QUINTANILLA, SANTOS & DIAMANTINA
(703) EDWARDS, J C SR
(704) LOWERY, JAMES H
(705) BROWN, PEGGY H
(706) FINANCIAL HOUSING SOLUTIONS, LLC

LEGEND

- BUILDINGS
- EXISTING RIGHT OF WAY
- PROPOSED RIGHT OF WAY
- PROPOSED EASEMENTS (DRAINAGE, CONSTRUCTION, AND UTILITY)
- EXISTING ROADWAY
- EXISTING ROADWAY TO BE REMOVED
- PROPOSED ROADWAY
- PROPOSED STRUCTURES, ISLANDS, CURB AND GUTTER, CULVERTS, SIDEWALKS, CONCRETE BARRIER
- EXISTING STRUCTURES, ISLANDS, CURB AND GUTTER TO BE REMOVED
- LAKES, RIVERS, STREAMS AND PONDS
- PROPOSED CONTROL OF ACCESS
- 2018 / 2038 PRESENT ADT / FUTURE ADT
- PROPERTY LINES
- NOISE STUDY AREA
- PROPOSED TRAFFIC SIGNAL
- EXISTING TRAFFIC SIGNAL
- EXISTING POWER TOWER

INCOMPLETE PLANS
DO NOT USE FOR R/W ACQUISITION

PRELIMINARY PLANS
DO NOT USE FOR CONSTRUCTION

DESIGN DATA

Functional Class.	=	Interstate
Design Speed	=	70 MPH
Max. Superelev.	=	0.08

ORTHOPHOTO DATA

Aerial Photo Source	=	NC OneMap
Flight Date	=	2010

AERIAL UTILITY

EXISTING OR NEW AERIAL UTILITIES MAY OR MAY NOT BE DEPICTED ON MAP. THE EXISTING UTILITIES MAY REMAIN, BE RELOCATED, OR REMOVED.

NOISE STUDY AREA

THE LABELED AREAS INDICATE NOISE STUDY LOCATIONS FOR WHICH POTENTIAL NOISE BARRIERS HAVE BEEN IDENTIFIED. MORE DETAILED ANALYSES WILL OCCUR DURING FINAL PROJECT DESIGN TO DETERMINE WHETHER THESE POTENTIAL BARRIER LOCATIONS MEET THE REASONABLE AND FEASIBLE CRITERIA WITHIN THE NCDOT TRAFFIC NOISE POLICY. IF THESE CRITERIA ARE MET, BARRIER CONSTRUCTION WILL OCCUR PENDING PUBLIC APPROVAL.
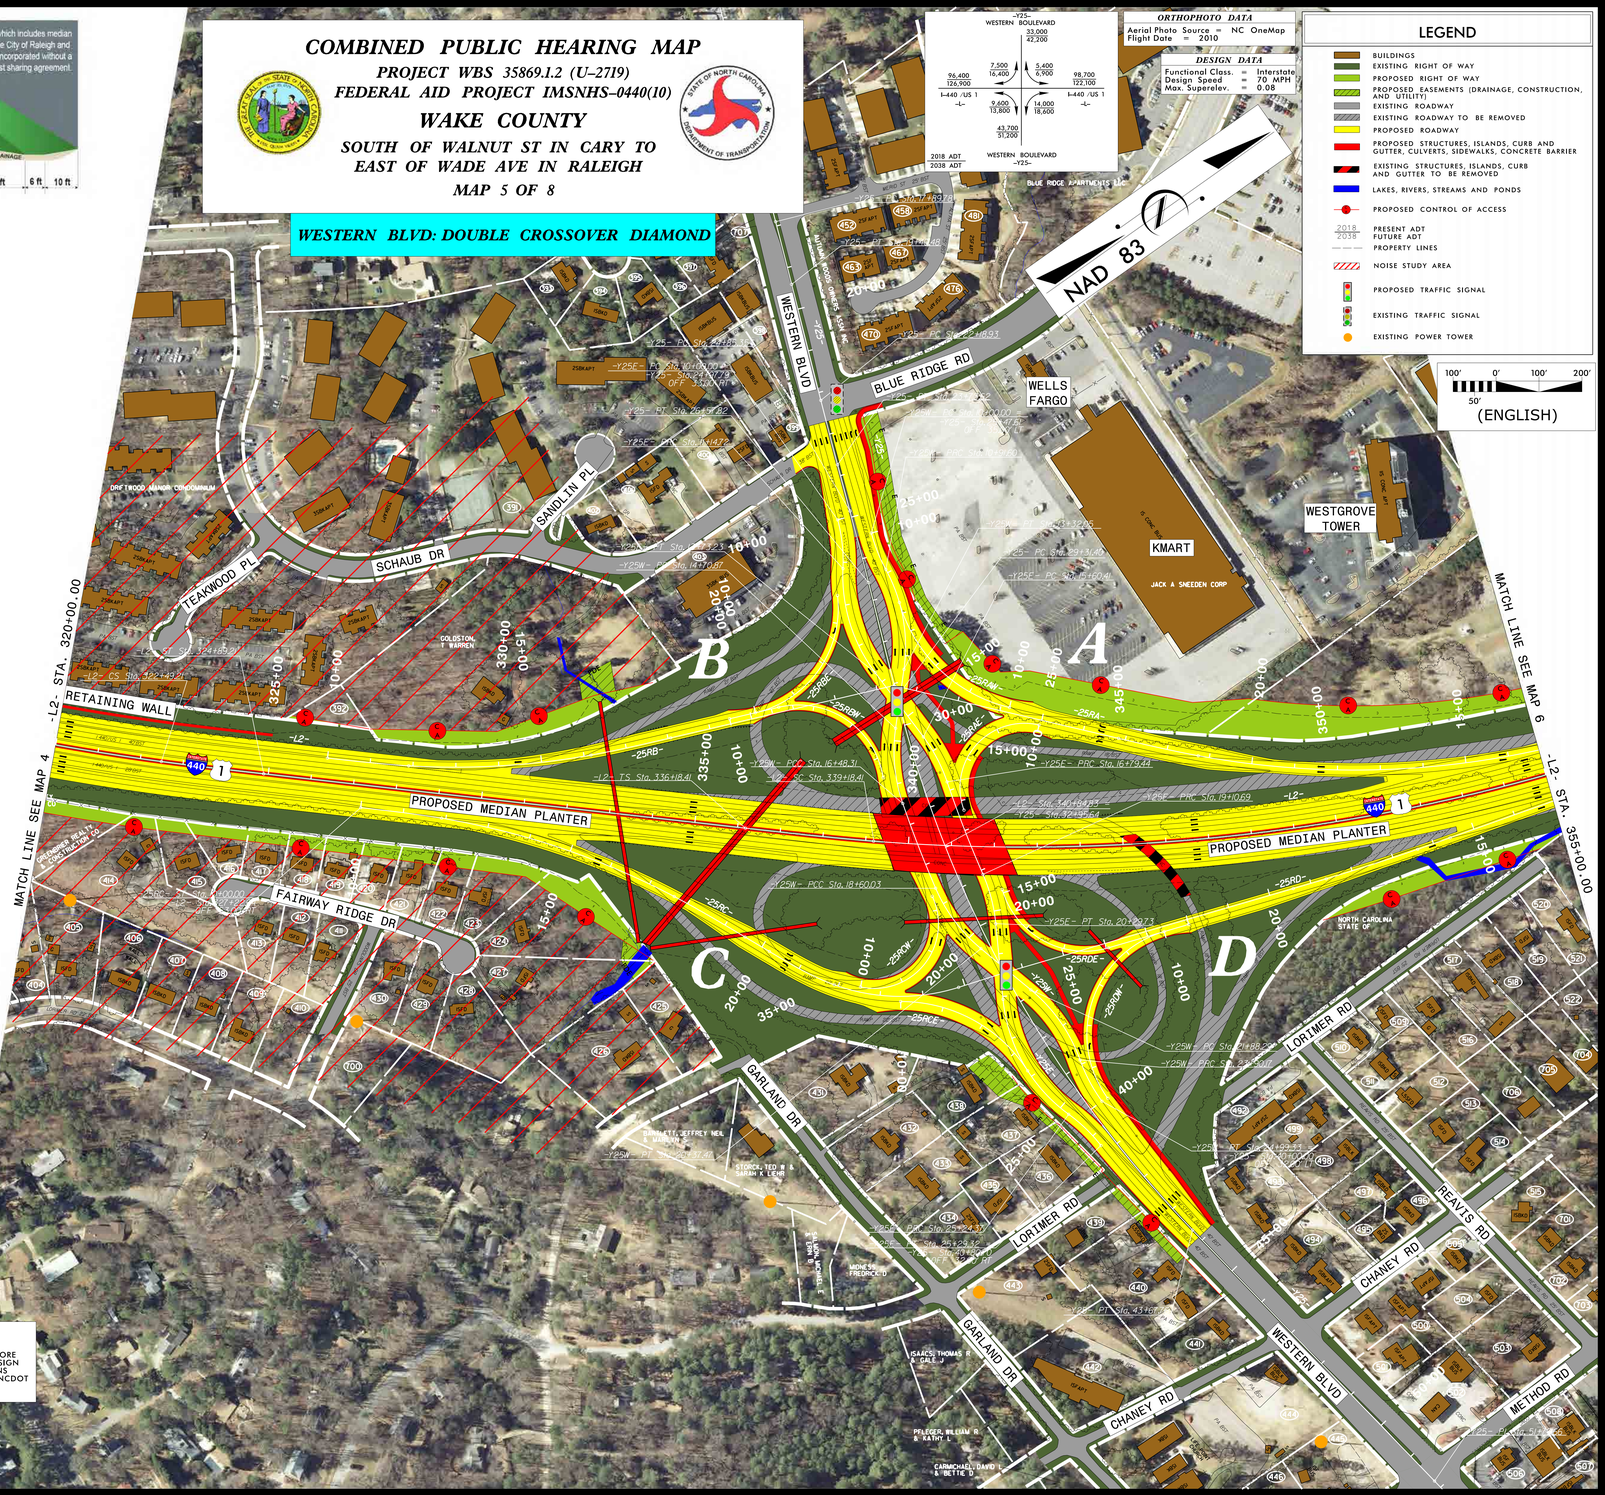
100' 0' 100' 200'
50'
(ENGLISH)