City of Raleigh Bicycle and Pedestrian Improvements

Westgate Road - Glenwood Avenue to Leesville Road

STEWART

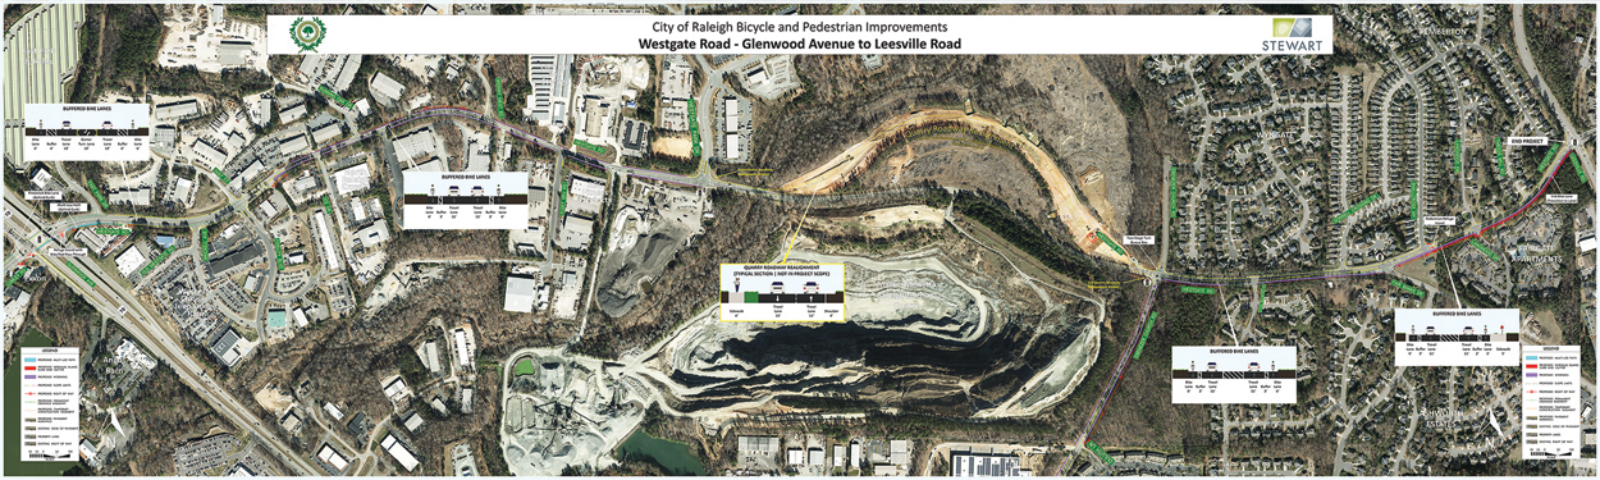
BUFFERED BIKE LANES
Bike Lane 6'
Buffer 2'
Travel Lane 10'
Travel Lane 10'
Buffer 2'
Bike Lane 6'
BUFFERED BIKE LANES
Bike Lane 6'
Buffer 2'
Travel Lane 10'
Travel Lane 10'
Buffer 2'
Bike Lane 6'
QUARRY ROADWAY REALIGNMENT
(TYPICAL SECTION | NOT IN PROJECT SCOPE)
Sidewalk 6'
Flexible Lane 10'
Travel Lane 10'
Shoulder 4'
BUFFERED BIKE LANES
Bike Lane 6'
Buffer 2'
Travel Lane 10'
Travel Lane 10'
Buffer 2'
Bike Lane 6'
BUFFERED BIKE LANES
Bike Lane 6'
Buffer 2'
Travel Lane 10'
Travel Lane 10'
Buffer 2'
Bike Lane 6'
LEGEND
PROPOSED BICYCLE LANES
PROPOSED SHARED USE PATH
PROPOSED CROSSWALK
PROPOSED SIGNAL
PROPOSED SIGNAL LIGHTS
PROPOSED RIGHT OF WAY
PROPOSED CONCRETE SIDEWALK
PROPOSED CONCRETE CURB & GUTTER
EXISTING RIGHT OF WAY
EXISTING LINES OF PROPERTY
PROPERTY LINES
EXISTING RAILROAD
END PROJECT
WESTGATE
WESTGATE APARTMENTS
SILVERTON ESTATES
Anderson Point Park
Walnut Creek Wetland Preserve
Walnut Creek Greenway
Walnut Creek Greenway
Walnut Creek Greenway