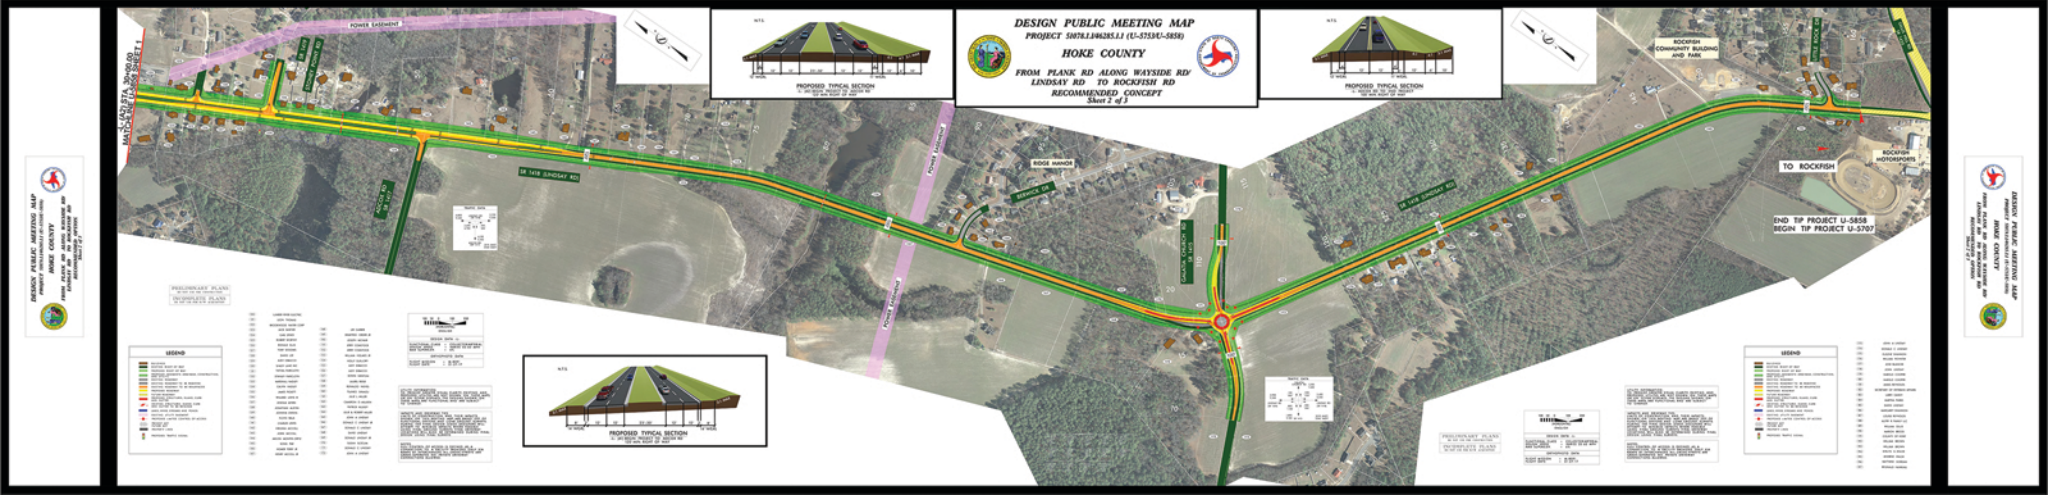
DESIGN PUBLIC MEETING MAP
PROJECT 50078.1.1/46285.1.1 (U-5753/U-5858)
HOKE COUNTY
FROM PLANK RD ALONG WAYSIDE RD/ LINDSAY RD TO ROCKFISH RD
RECOMMENDED CONCEPT
Sheet 2 of 3
POWER EASEMENT
SR 1418 (LINDSAY RD)
PLANK RD
WAYSIDE RD
RIDGE MANOR
SERVICE DR
GRAHAM CREEK
TO ROCKFISH
ROCKFISH MOTORSPORTS
ROCKFISH COMMUNITY BUILDING AND PARK
END TIP PROJECT U-5858
BEGIN TIP PROJECT U-5707
PROPOSED TYPICAL SECTION
LEGEND