DESIGN PUBLIC MEETING MAP

PROJECT 51078.1.1/46285.1.1 (U-5753/U-5858)

HOKE COUNTY

FROM PLANK RD ALONG WAYSIDE RD/ LINDSAY RD TO ROCKFISH RD

RECOMMENDED CONCEPT

Sheet 2 of 3

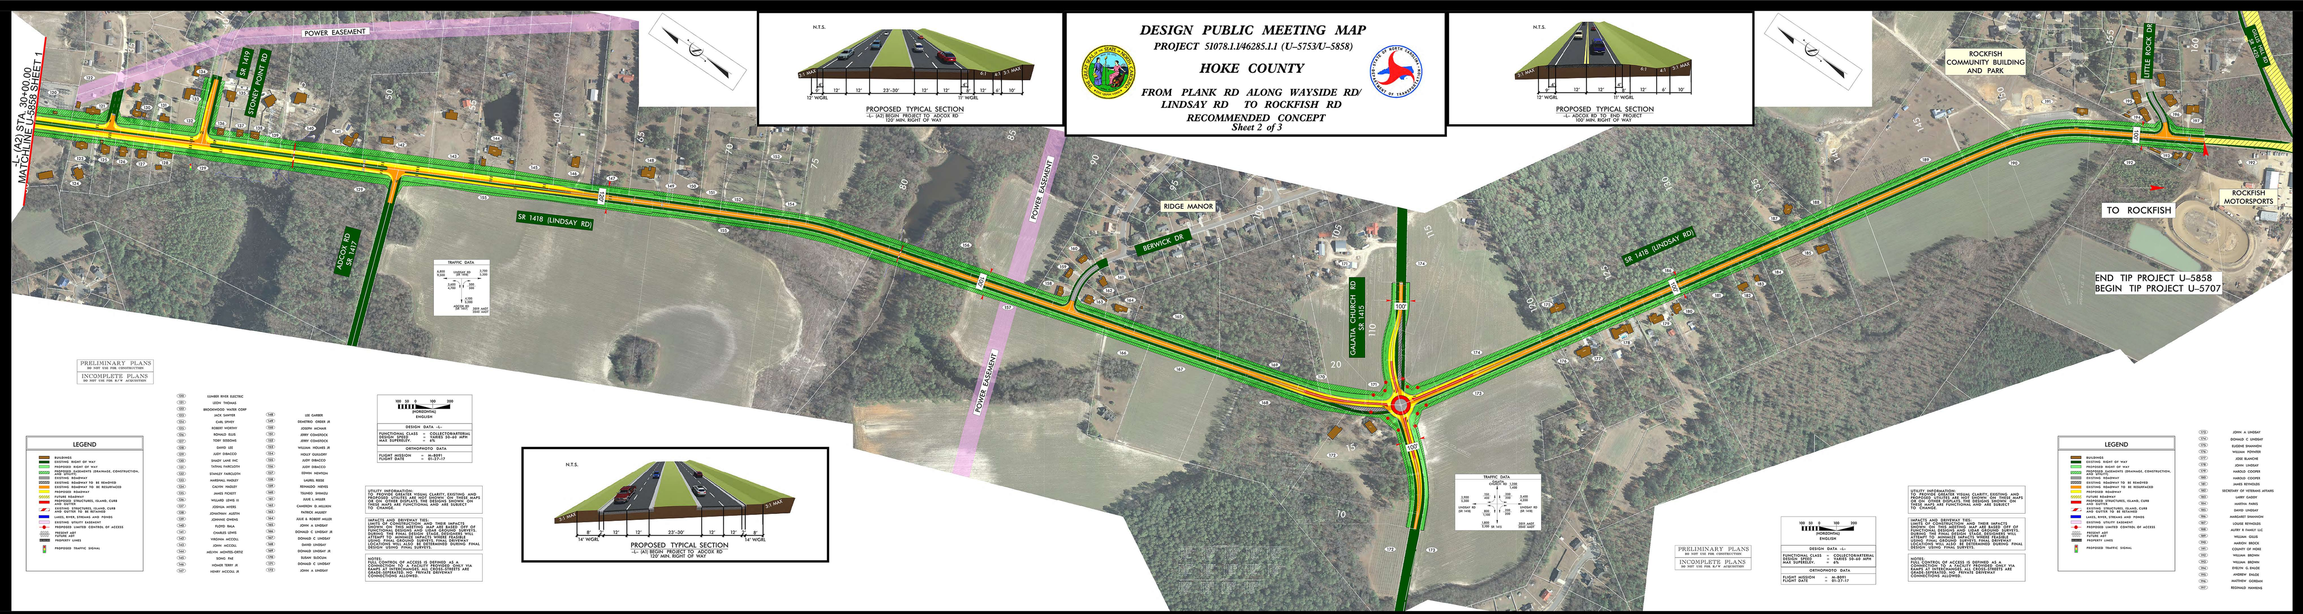

N.T.S.

PROPOSED TYPICAL SECTION
-L- (43) BEGIN PROJECT TO ACCOX RD
100' MIN. RIGHT OF WAY

N.T.S.

PROPOSED TYPICAL SECTION
-L- ACCOX RD TO END PROJECT
100' MIN. RIGHT OF WAY

N.T.S.

PROPOSED TYPICAL SECTION
-L- (43) BEGIN PROJECT TO ACCOX RD
100' MIN. RIGHT OF WAY

DESIGN PUBLIC MEETING MAP
PROJECT 51078.1.1/46285.1.1 (U-5753/U-5858)
HOKE COUNTY
FROM PLANK RD ALONG WAYSIDE RD/ LINDSAY RD TO ROCKFISH RD
RECOMMENDED CONCEPT
Sheet 2 of 3

DESIGN PUBLIC MEETING MAP
PROJECT 51078.1.1/46285.1.1 (U-5753/U-5858)
HOKE COUNTY
FROM PLANK RD ALONG WAYSIDE RD/ LINDSAY RD TO ROCKFISH RD
RECOMMENDED CONCEPT
Sheet 2 of 3