DESIGN PUBLIC HEARING MAP

S.T.I.P. NO. Y-5500GA
WBS NO. 80000.2.1.7

GUILFORD COUNTY

NACO ROAD EXTENSION FROM O'FERRELL STREET TO US 70 (BURLINGTON ROAD)
MAP 2 OF 2

DESIGN DATA
FUNCTIONAL CLASSIFICATION = URBAN COLLECTOR
DESIGN SPEED = 50 MPH
MAX. SUPERELEVATION = 0.04

PRELIMINARY PLANS
NOT FOR CONSTRUCTION
SCALE: 1" = 100'

ORTHOPHOTO DATA:
NC ONEMAP AERIAL MAPPING = FEBRUARY 2014
GIS PROPERTY BOUNDRIES = APRIL 2017

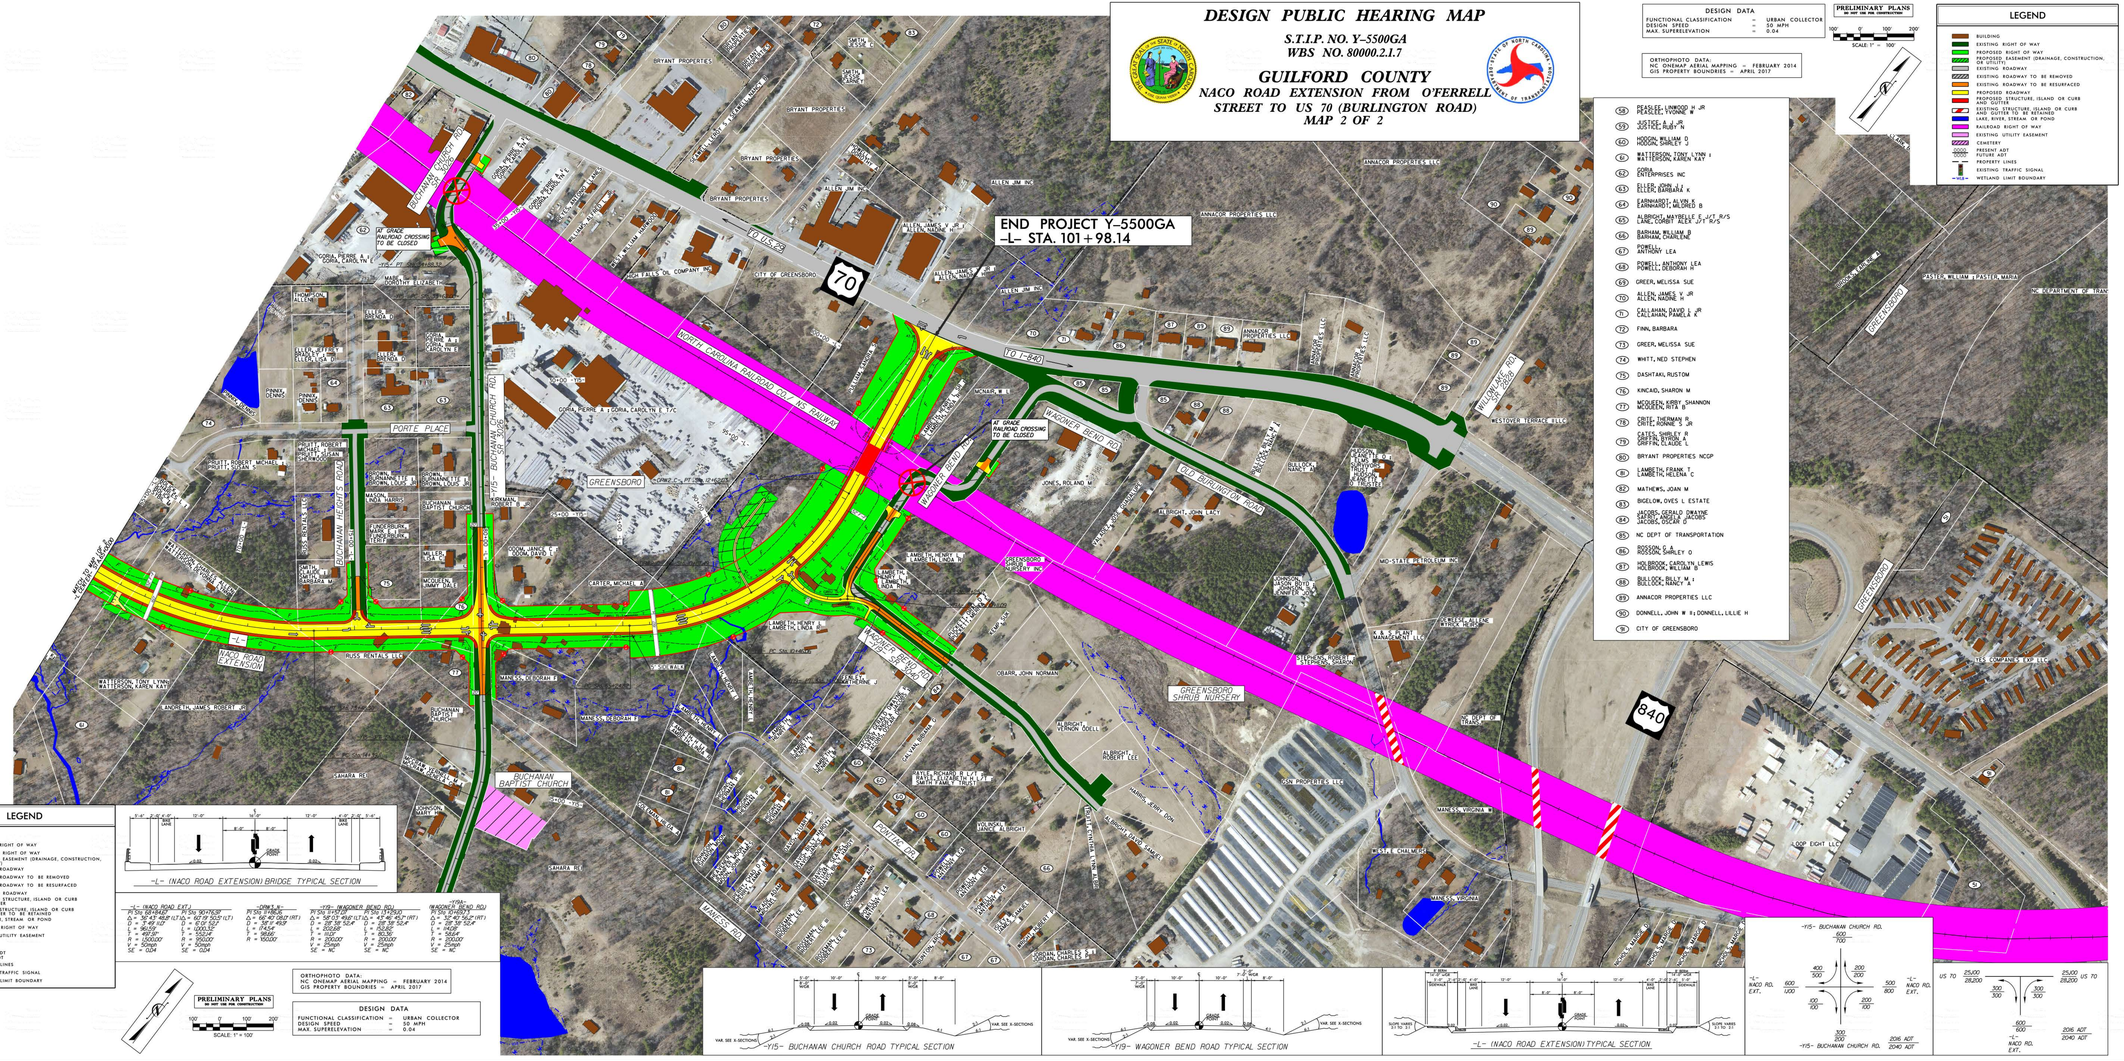

58	PEASLEE, LINWOOD W JR PEASLEE, PYONNE W
59	JUSTICE, A.J. JR JUSTICE, RUBY W
60	HODGIN, WILLIAM D HODGIN, DANIELS J
61	MATTERSON, TONY LYNN I MATTERSON, KAREN KAY
62	CORA ENTERPRISES INC
63	ELLER, JOHN ELLER, BARBARA K
64	FARNHARDT, ALVIN C FARNHARDT, MILDRED B
65	ALBRIGHT, MATTELLE E J-CT R/S LANE, CORBIT ALEX J-CT R/S
66	BARHAM, WILLIAM D BARHAM, CAROLINE
67	POWELL ANTHONY LEA
68	POWELL, ANTHONY LEA POWELL, DEBORAH M
69	GREER, MELISSA SUE
70	ALLEN, JAMES Y JR ALLEN, NADINE H
71	CALLAHAN, DAVID L JR CALLAHAN, PAMELA K
72	FINK, BARBARA
73	GREER, MELISSA SUE
74	WHITT, NED STEPHEN
75	DASHTAKI, RUSTOM
76	KINCAID, SHARON M
77	MCQUEEN, KIRBY, SHANNON MCQUEEN, MARY B
78	CRITZ, THURMAN R CRITZ, ROBIN L JR
79	CATES, SHIRLEY R GRIFFIN, RUSSELL L
80	BRYANT PROPERTIES NCGP
81	LAMBETH, FRANK T LAMBETH, HELENA C
82	MATHEWS, JOAN M
83	BIGELOW, OVES L ESTATE
84	JACOBS, GERALD DWAYNE JACOBS, GERALD DWAYNE JACOBS, BRENDA, SUSAN JACOBS
85	NC DEPT OF TRANSPORTATION
86	BOSSON, G A BOSSON, SHIRLEY O
87	HOLBROOK, CARON LEWIS HOLBROOK, WILLIAM J
88	BULLOCK, BILLY M I BULLOCK, NANCY A
89	ANNACOR PROPERTIES LLC
90	DONNELL, JOHN W II; DONNELL, LILLIE H
91	CITY OF GREENSBORO

DESIGN PUBLIC HEARING MAP
NACO ROAD EXTENSION FROM O'FERRELL STREET TO US 70 (BURLINGTON ROAD)
GUILFORD COUNTY
S.T.I.P. NO. Y-5500GA
WBS NO. 80000.2.1.7
MAP 2 OF 2

2 OF 2 MAPS
(WITH NEIGHBORS US 70 OF FERRIS TERRACE, LUNCH ROAD)
GUILFORD COUNTY