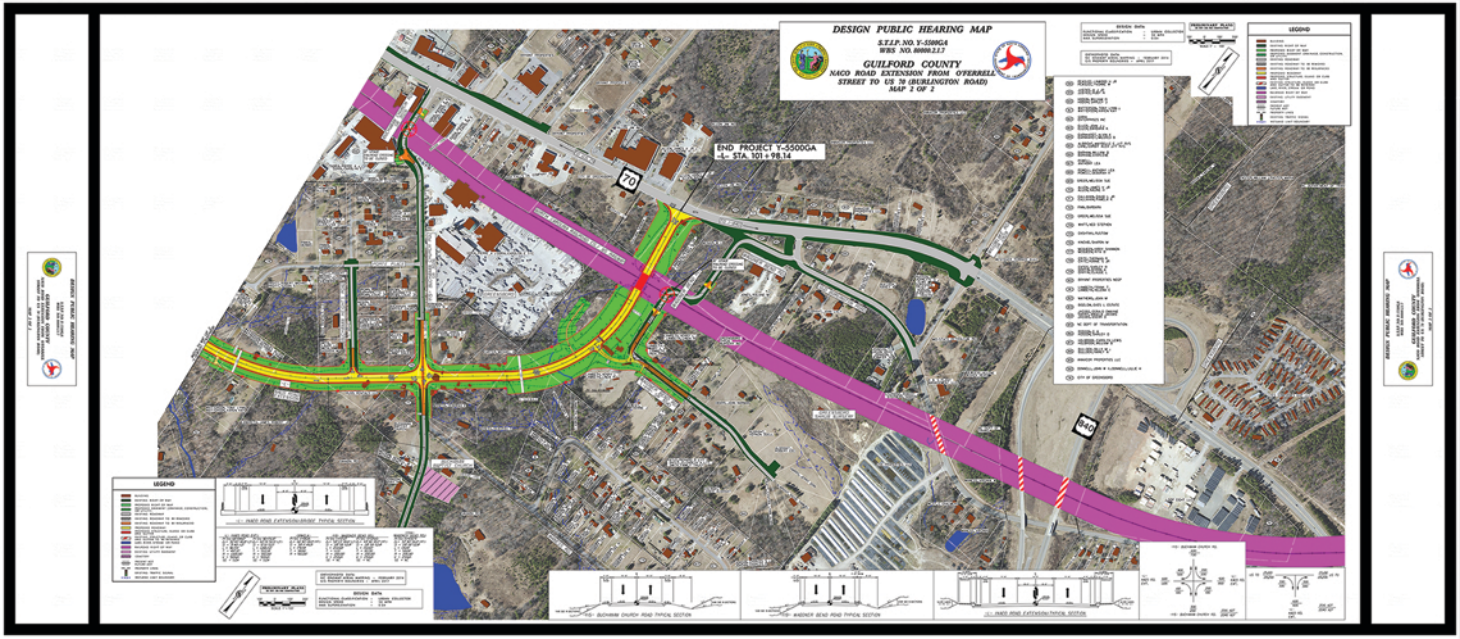
DESIGN PUBLIC HEARING MAP
S.T.I.P. NO. Y-5500GA
WBS NO. 80000.2.1.7
GUILFORD COUNTY
NACO ROAD EXTENSION FROM O'FERRELL STREET TO US 70 (BURLINGTON ROAD)
MAP 2 OF 2
END PROJECT Y-5500GA
STA. 101+98.14
70
840
LEGEND
BUCKHAM CHURCH ROAD TYPICAL SECTION
WAGNER BEND ROAD TYPICAL SECTION
NACO ROAD EXTENSION TYPICAL SECTION