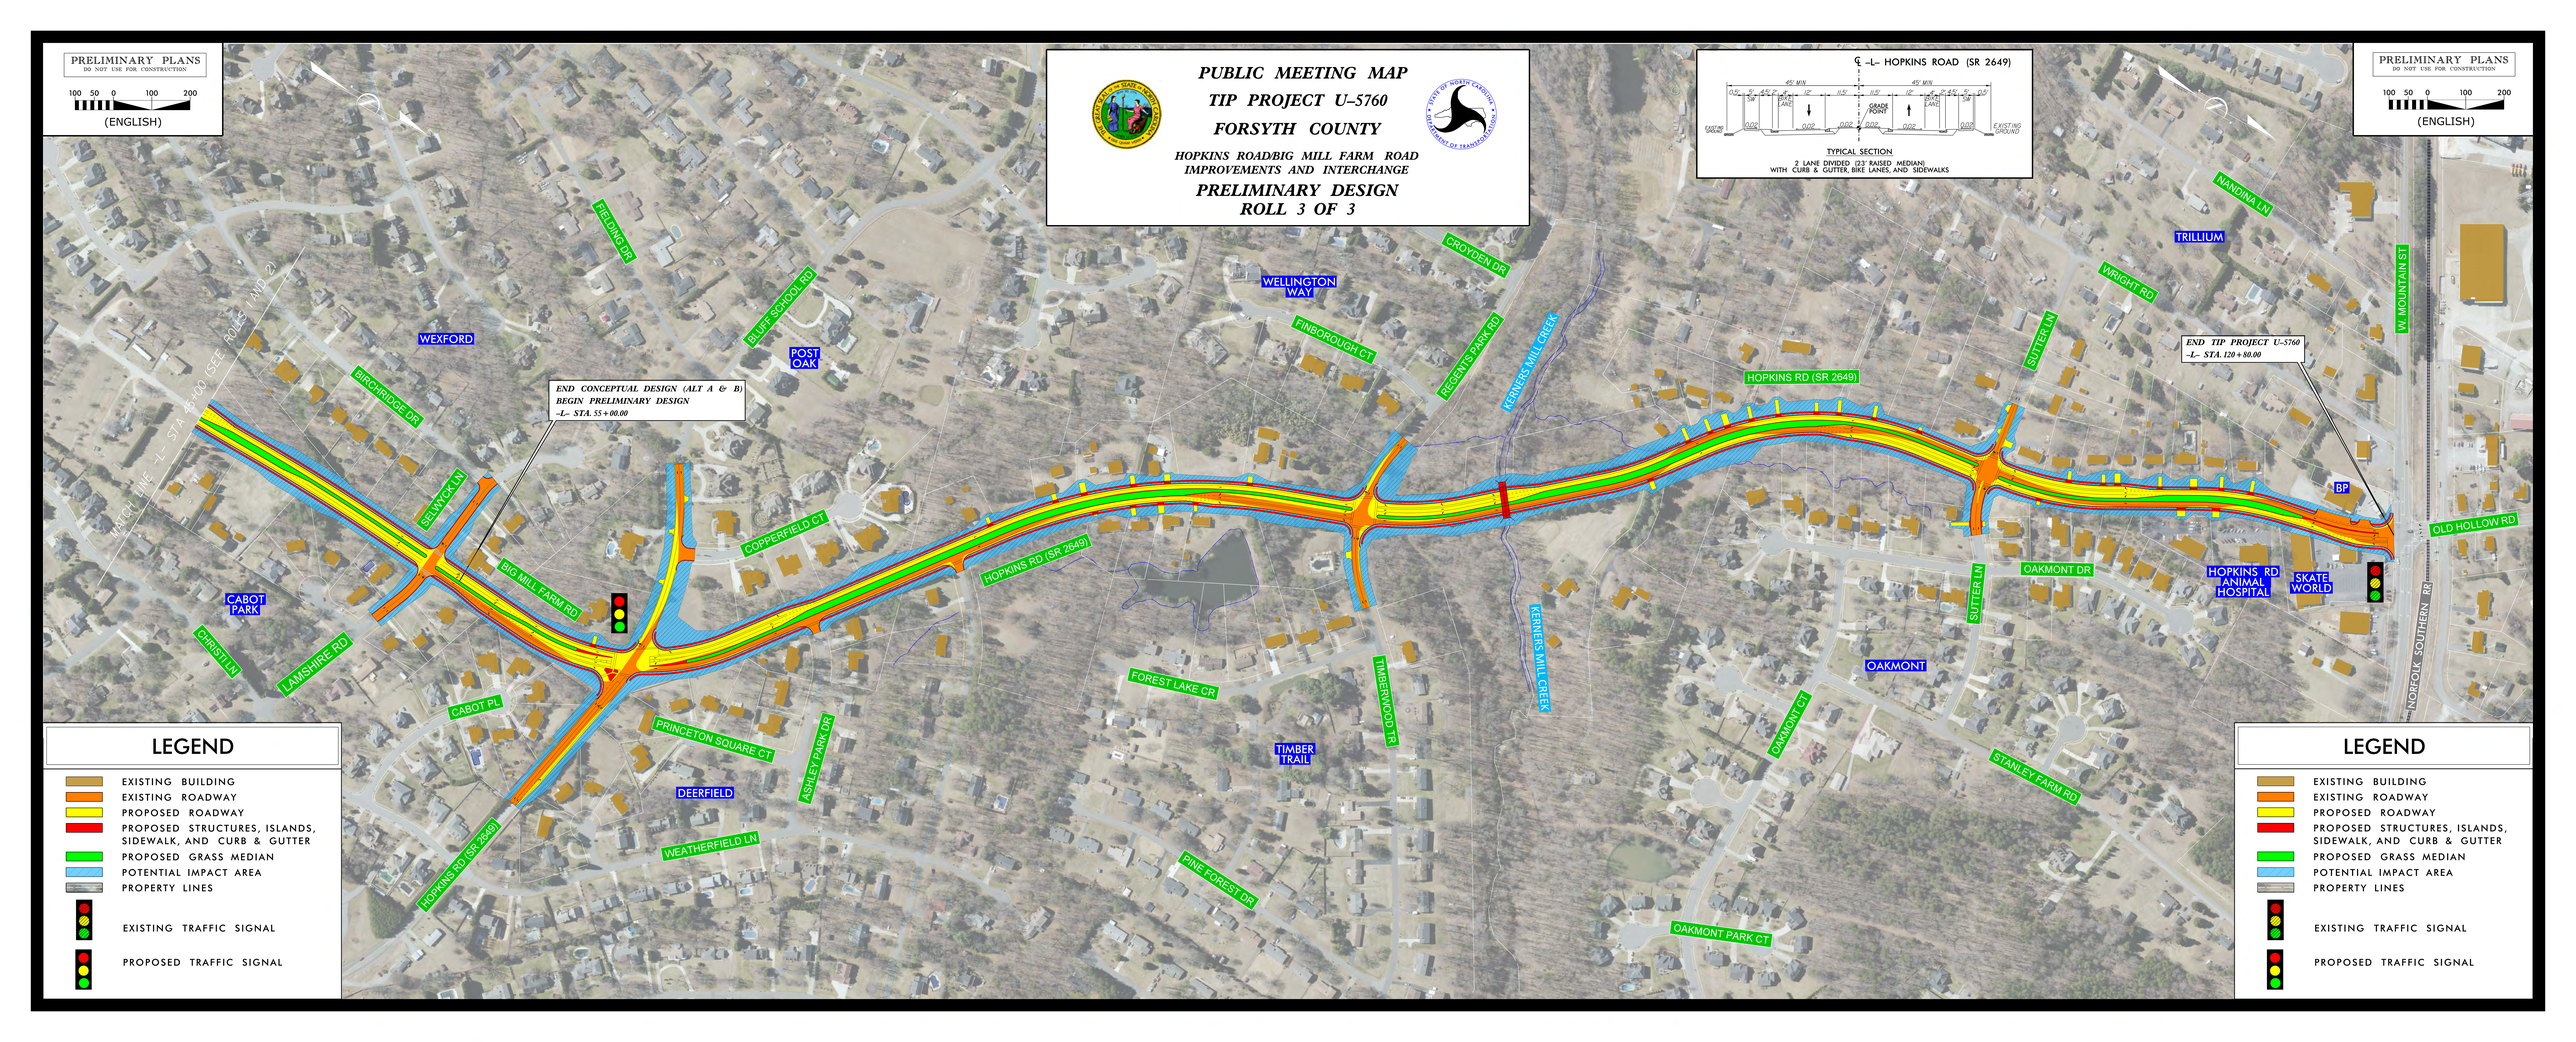
PRELIMINARY PLANS
DO NOT USE FOR CONSTRUCTION
100 50 0 100 200
(ENGLISH)
PUBLIC MEETING MAP
TIP PROJECT U-5760
FORSYTH COUNTY
HOPKINS ROAD/BIG MILL FARM ROAD
IMPROVEMENTS AND INTERCHANGE
PRELIMINARY DESIGN
ROLL 3 OF 3
℄ -L- HOPKINS ROAD (SR 2649)
45' MIN
45' MIN
GRADE POINT
EXISTING GROUND
TYPICAL SECTION
2 LANE DIVIDED (23' RAISED MEDIAN)
WITH CURB & GUTTER, BIKE LANES, AND SIDEWALKS
PRELIMINARY PLANS
DO NOT USE FOR CONSTRUCTION
100 50 0 100 200
(ENGLISH)
MATCH LINE -L- STA. 45+00 (SEE ROLL 1 AND 2)
END CONCEPTUAL DESIGN (ALT A & B)
BEGIN PRELIMINARY DESIGN
-L- STA. 55+00.00
END TIP PROJECT U-5760
-L- STA. 120+80.00
FIELDING DR
BLUFF SCHOOL RD
WEXFORD
POST OAK
BIRCHRIDGE DR
SELWICK LN
BIG MILL FARM RD
COPPERFIELD CT
HOPKINS RD (SR 2649)
CABOT PARK
CHRISTLYN
LAMSHIRE RD
CABOT PL
PRINCETON SQUARE CT
ASHLEY PARK DR
DEERFIELD
WEATHERFIELD LN
HOPKINS RD (SR 2649)
WELLINGTON WAY
CROYDEN DR
FINBOROUGH CT
REGENTS PARK RD
KERNERS MILL CREEK
FOREST LAKE CR
TIMBERWOOD TR
TIMBER TRAIL
KERNERS MILL CREEK
PINE FOREST DR
OAKMONT PARK CT
HOPKINS RD (SR 2649)
NANDINA LN
TRILLIUM
WRIGHT RD
SUTTER LN
W MOUNTAIN ST
BP
OLD HOLLOW RD
OAKMONT DR
SUTTER LN
HOPKINS RD ANIMAL HOSPITAL
SKATE WORLD
NORFOLK SOUTHERN RR
OAKMONT
OAKMONT CT
STANLEY FARM RD
LEGEND
EXISTING BUILDING
EXISTING ROADWAY
PROPOSED ROADWAY
PROPOSED STRUCTURES, ISLANDS, SIDEWALK, AND CURB & GUTTER
PROPOSED GRASS MEDIAN
POTENTIAL IMPACT AREA
PROPERTY LINES
EXISTING TRAFFIC SIGNAL
PROPOSED TRAFFIC SIGNAL
LEGEND
EXISTING BUILDING
EXISTING ROADWAY
PROPOSED ROADWAY
PROPOSED STRUCTURES, ISLANDS, SIDEWALK, AND CURB & GUTTER
PROPOSED GRASS MEDIAN
POTENTIAL IMPACT AREA
PROPERTY LINES
EXISTING TRAFFIC SIGNAL
PROPOSED TRAFFIC SIGNAL